The Monaco
A
Two-Bedroom Deluxe with Den & Balcony

1,737 sq. ft.

- Open floor plan
- 9’ ceilings
- Ceramic tile floors in the foyer, kitchen and bathrooms
- Carpet in all rooms not tiled
- Fully equipped kitchen with range, oven, microwave, dishwasher, garbage disposal and frost-free refrigerator with ice-maker
- Granite kitchen countertops
- Entry coat closet
- Spacious walk-in closets
- Washer and dryer
- Individually controlled heating and air conditioning
- Fire- and sound-resistant construction
- Sprinklers and smoke detectors
- 2-inch window blinds
- Wired for telephone, internet and cable

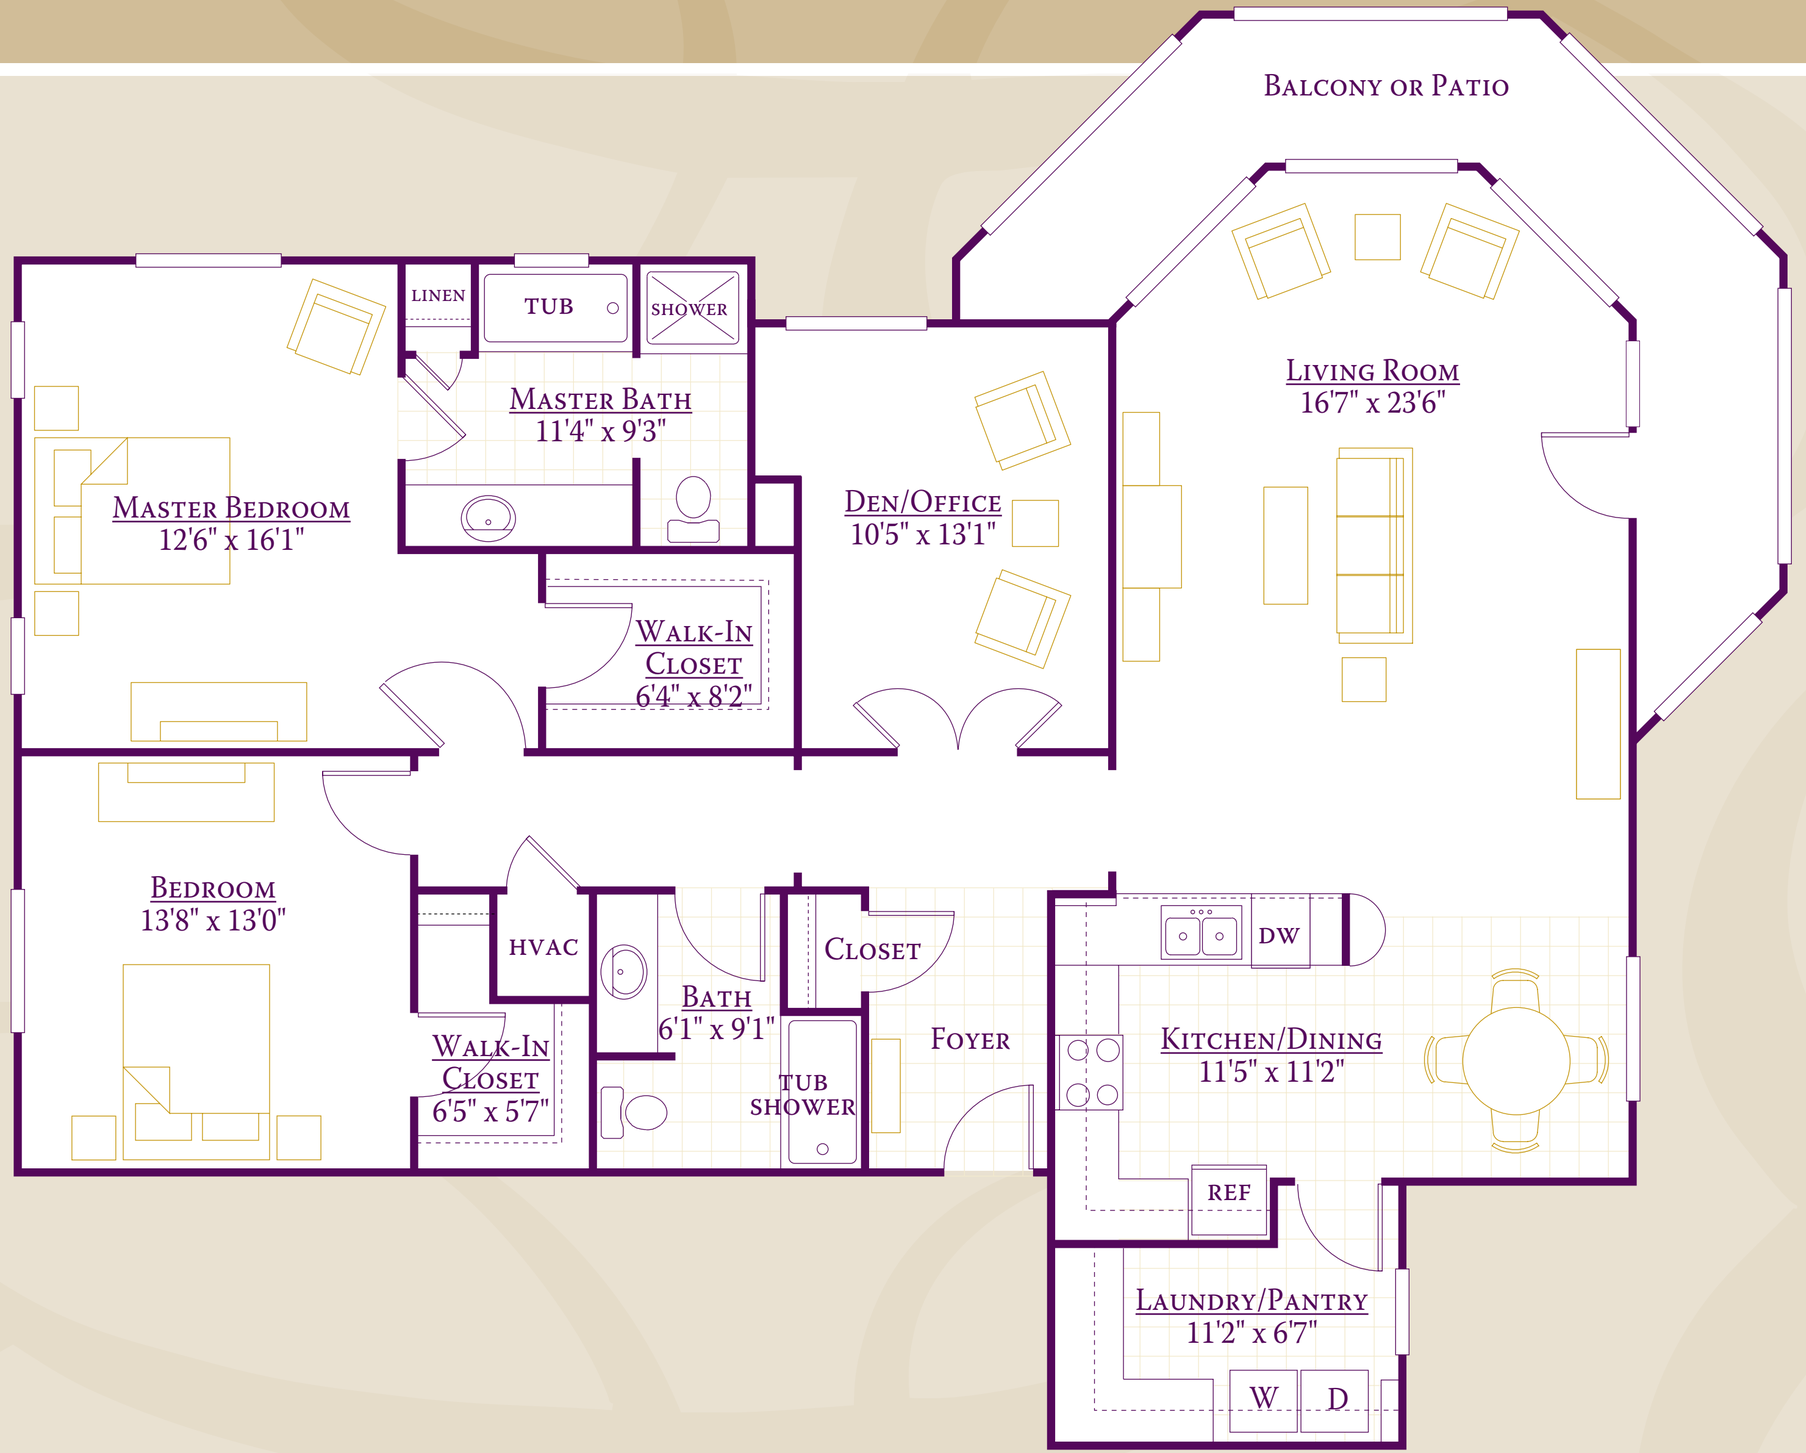

Square footage, room dimension, window placement, or bathroom tub/shower configuration may vary. Scale shown as 1/4”=1’0”