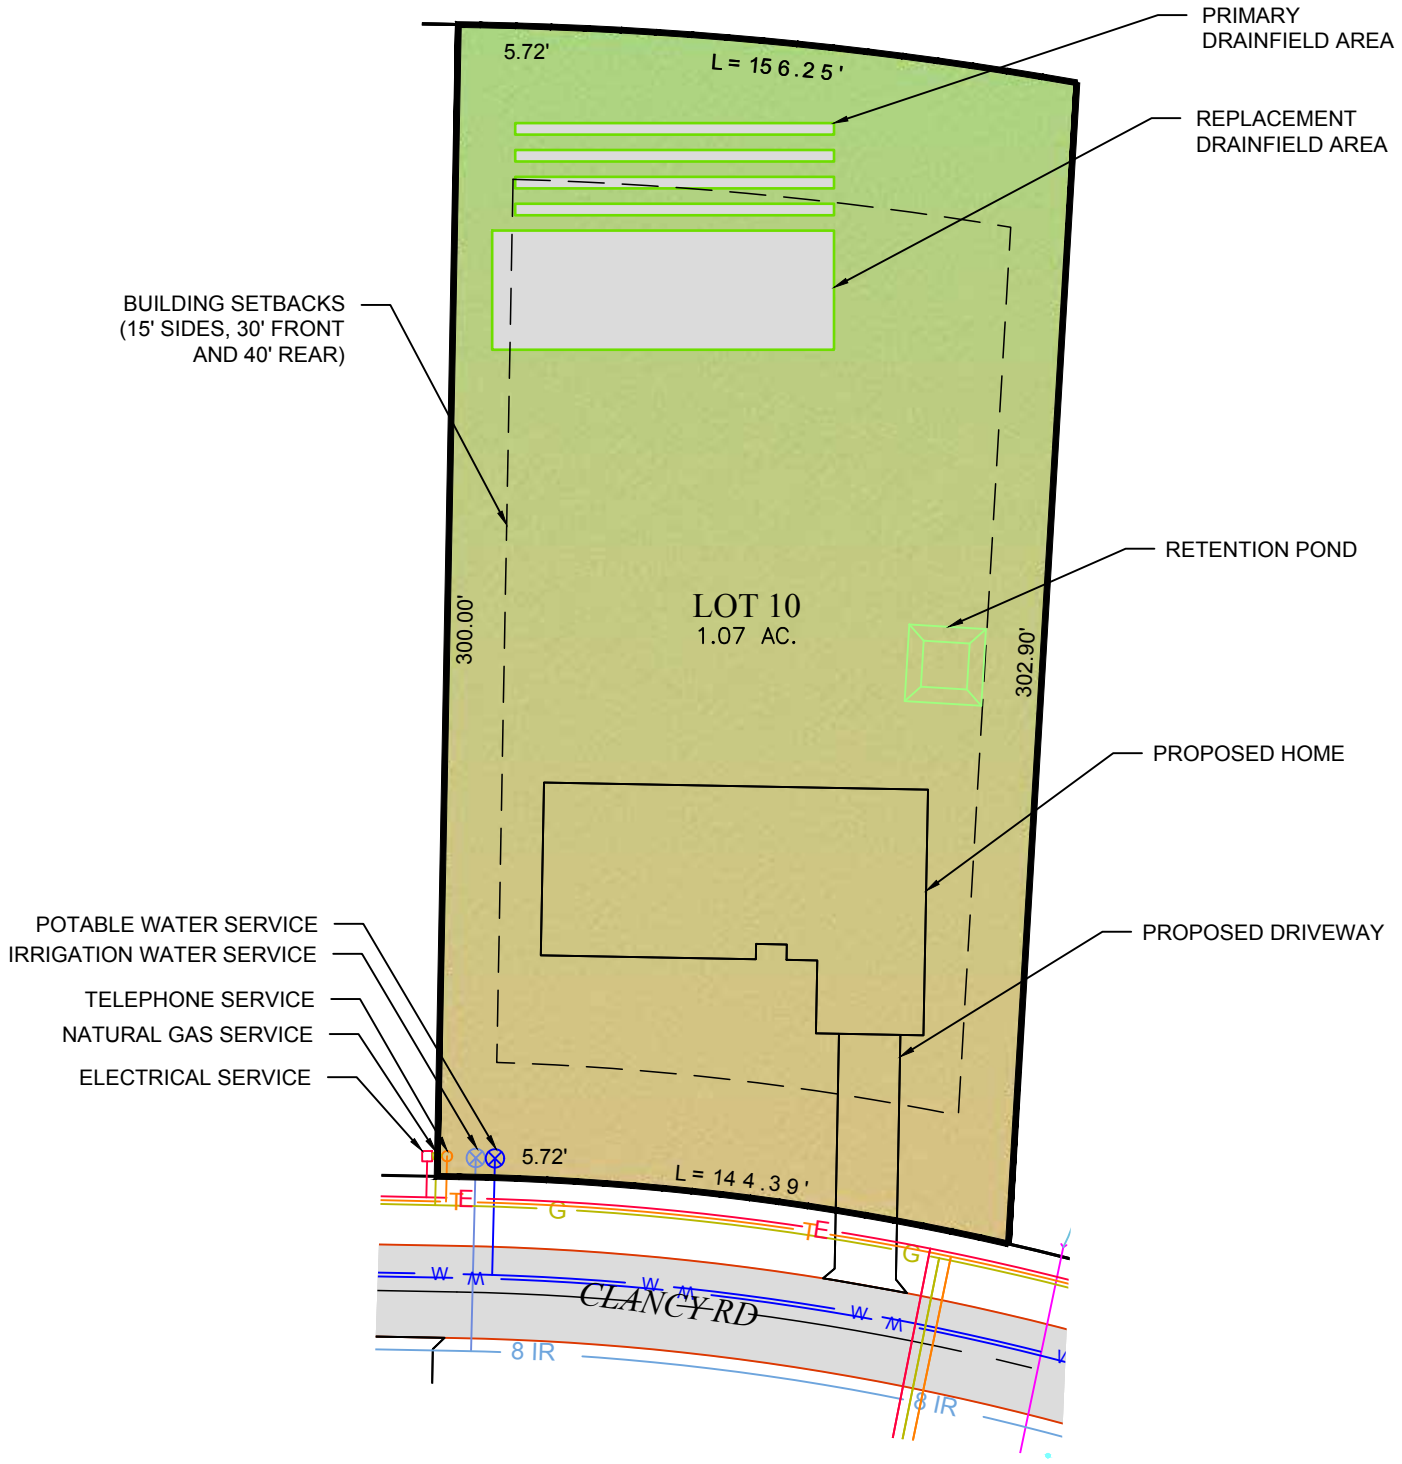
PRIMARY DRAINFIELD AREA
REPLACEMENT DRAINFIELD AREA
BUILDING SETBACKS (15' SIDES, 30' FRONT AND 40' REAR)
RETENTION POND
PROPOSED HOME
PROPOSED DRIVEWAY
POTABLE WATER SERVICE
IRRIGATION WATER SERVICE
TELEPHONE SERVICE
NATURAL GAS SERVICE
ELECTRICAL SERVICE
5.72'
L = 156.25'
LOT 10
1.07 AC.
300.00'
302.90'
5.72'
L = 144.39'
TE
G
W
CLANCY RD
8 IR
8 IR

HOME FORTY