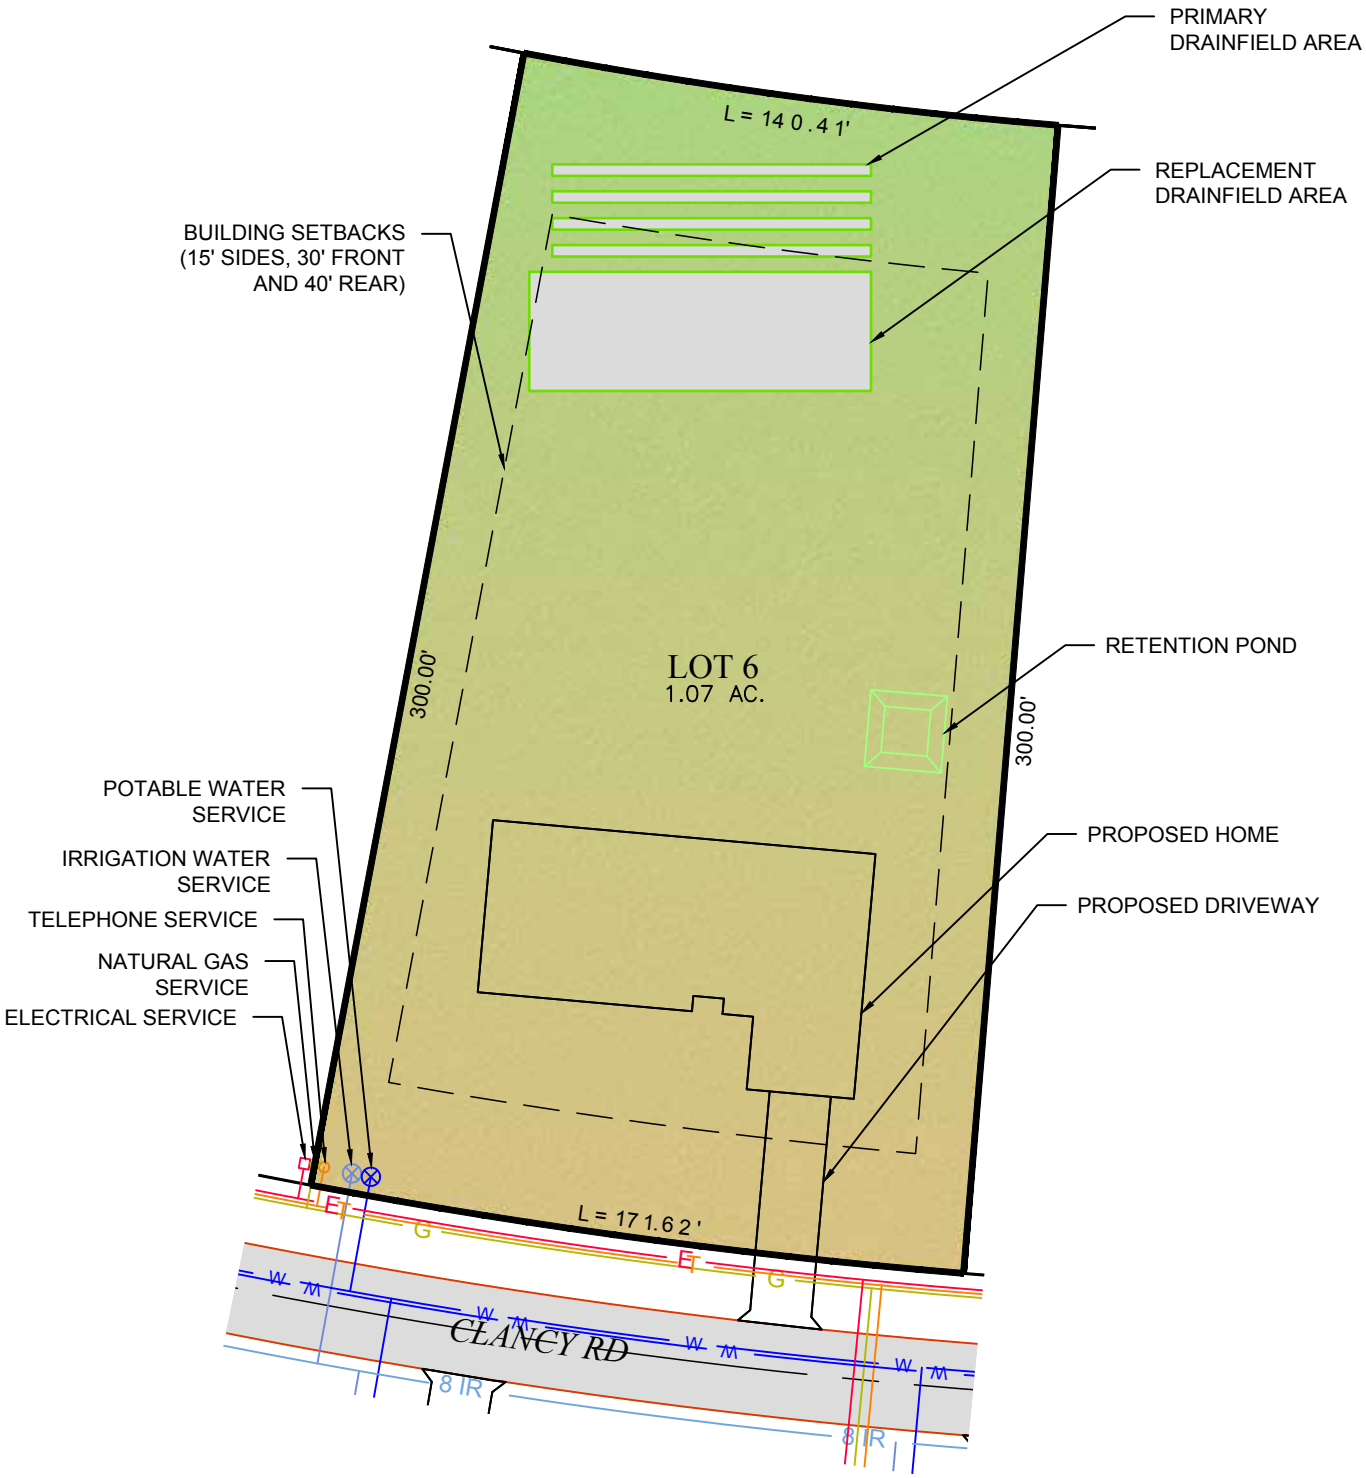
PRIMARY DRAINFIELD AREA
REPLACEMENT DRAINFIELD AREA
BUILDING SETBACKS (15' SIDES, 30' FRONT AND 40' REAR)
L = 140.41'
LOT 6
1.07 AC.
300.00'
300.00'
RETENTION POND
PROPOSED HOME
PROPOSED DRIVEWAY
POTABLE WATER SERVICE
IRRIGATION WATER SERVICE
TELEPHONE SERVICE
NATURAL GAS SERVICE
ELECTRICAL SERVICE
L = 171.62'
CLANCY RD
8 IR
8 IR

HOME FORTY