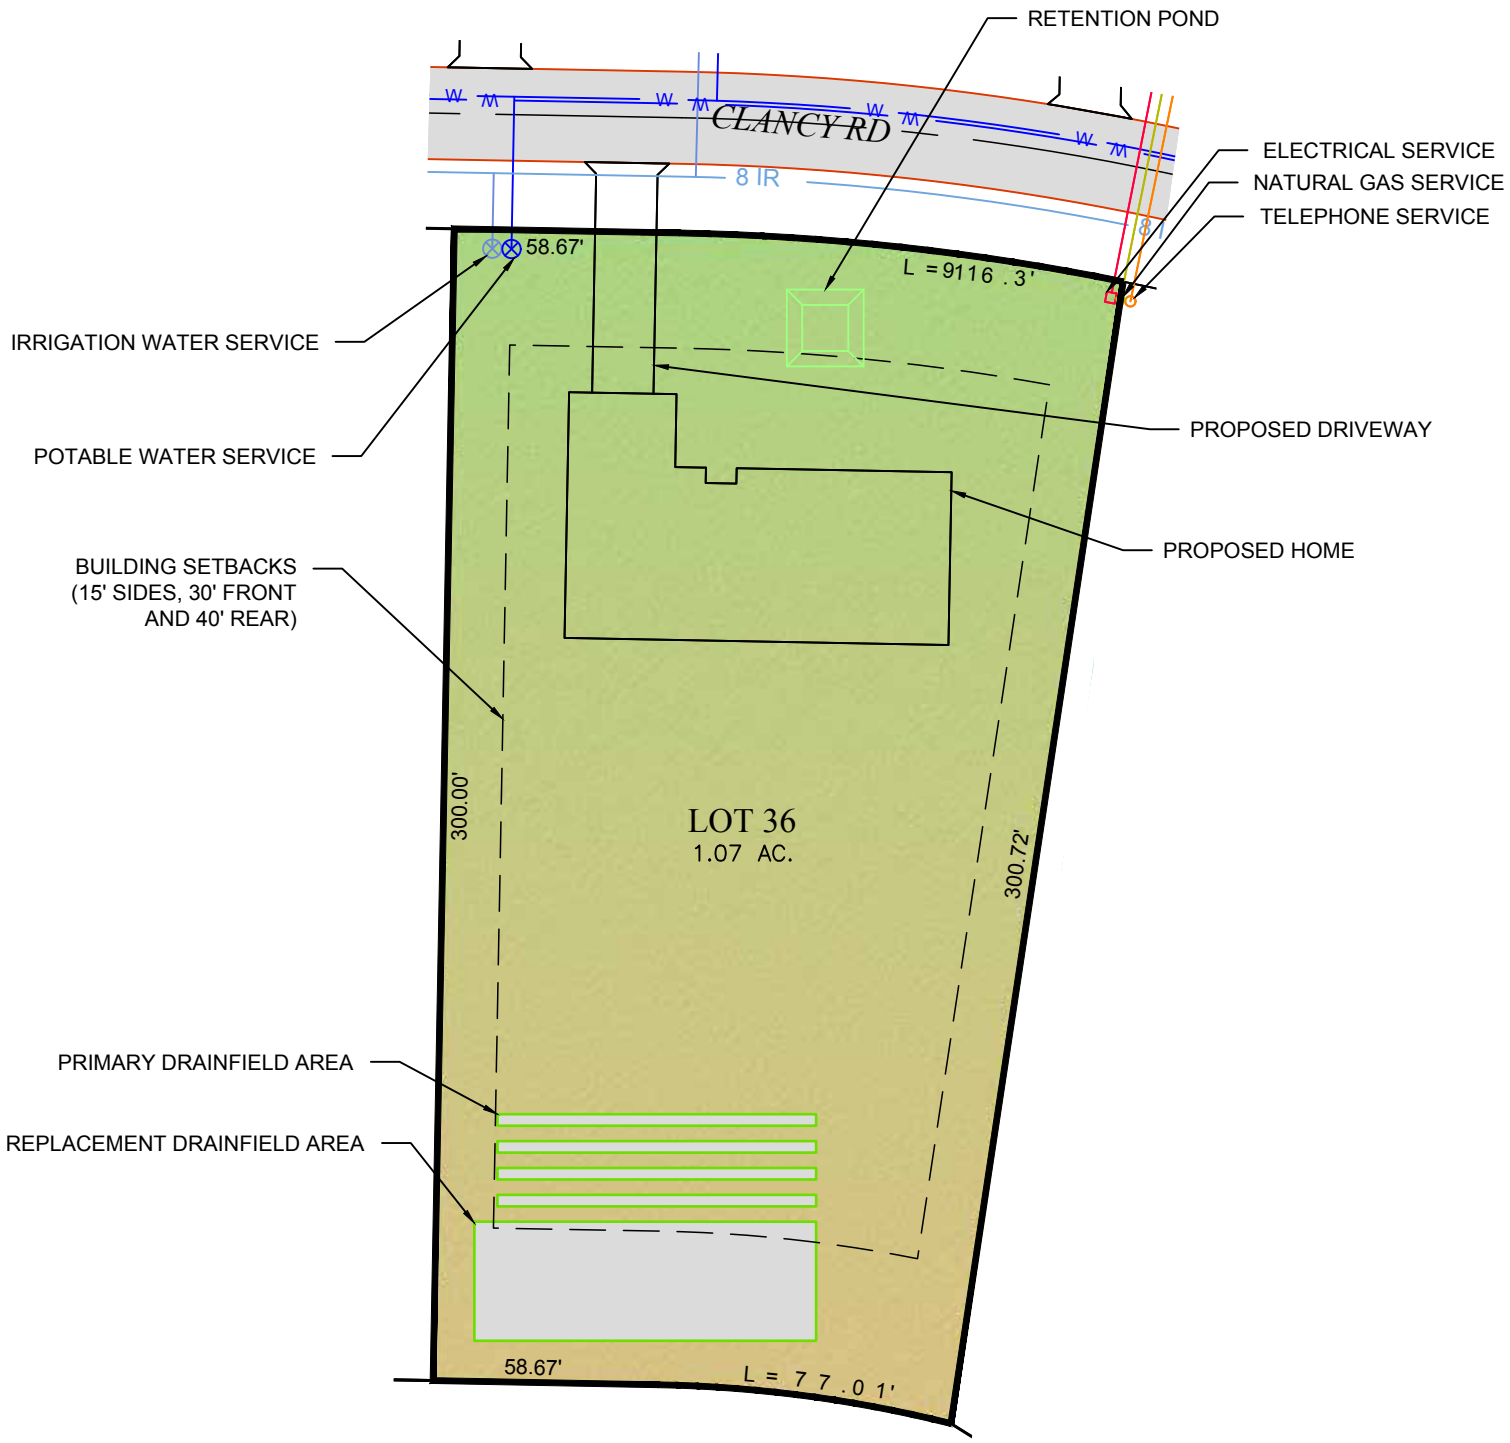
RETENTION POND
CLANCY RD
8 IR
ELECTRICAL SERVICE
NATURAL GAS SERVICE
TELEPHONE SERVICE
58.67'
L = 9116 .3'
IRRIGATION WATER SERVICE
POTABLE WATER SERVICE
PROPOSED DRIVEWAY
PROPOSED HOME
BUILDING SETBACKS
(15' SIDES, 30' FRONT
AND 40' REAR)
300.00'
LOT 36
1.07 AC.
300.72'
PRIMARY DRAINFIELD AREA
REPLACEMENT DRAINFIELD AREA
58.67'
L = 7 7 .0 1'

HOME FORTY