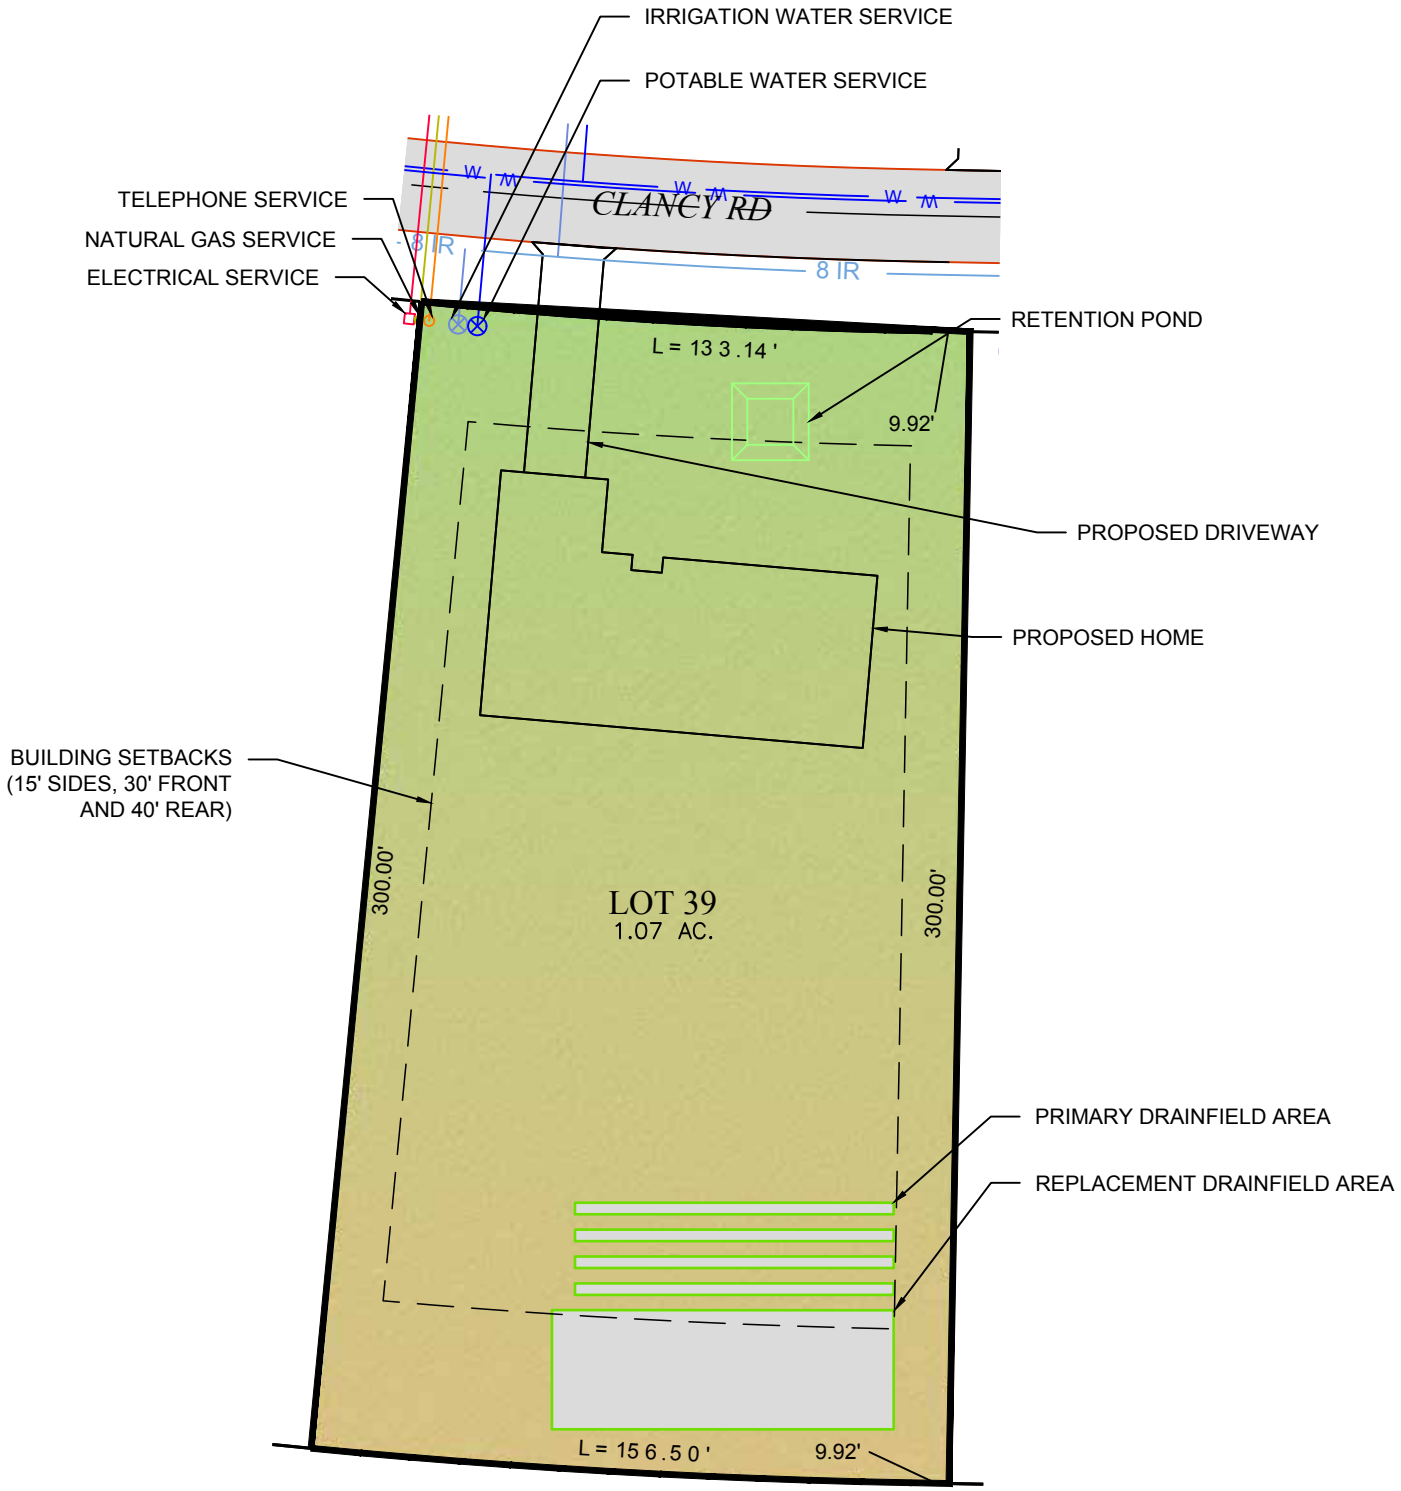
IRRIGATION WATER SERVICE
POTABLE WATER SERVICE
TELEPHONE SERVICE
NATURAL GAS SERVICE
ELECTRICAL SERVICE
CLANCY RD
8 IR
8 IR
RETENTION POND
L = 133.14'
9.92'
PROPOSED DRIVEWAY
PROPOSED HOME
BUILDING SETBACKS
(15' SIDES, 30' FRONT
AND 40' REAR)
300.00'
LOT 39
1.07 AC.
300.00'
PRIMARY DRAINFIELD AREA
REPLACEMENT DRAINFIELD AREA
L = 156.50'
9.92'

HOME FORTY