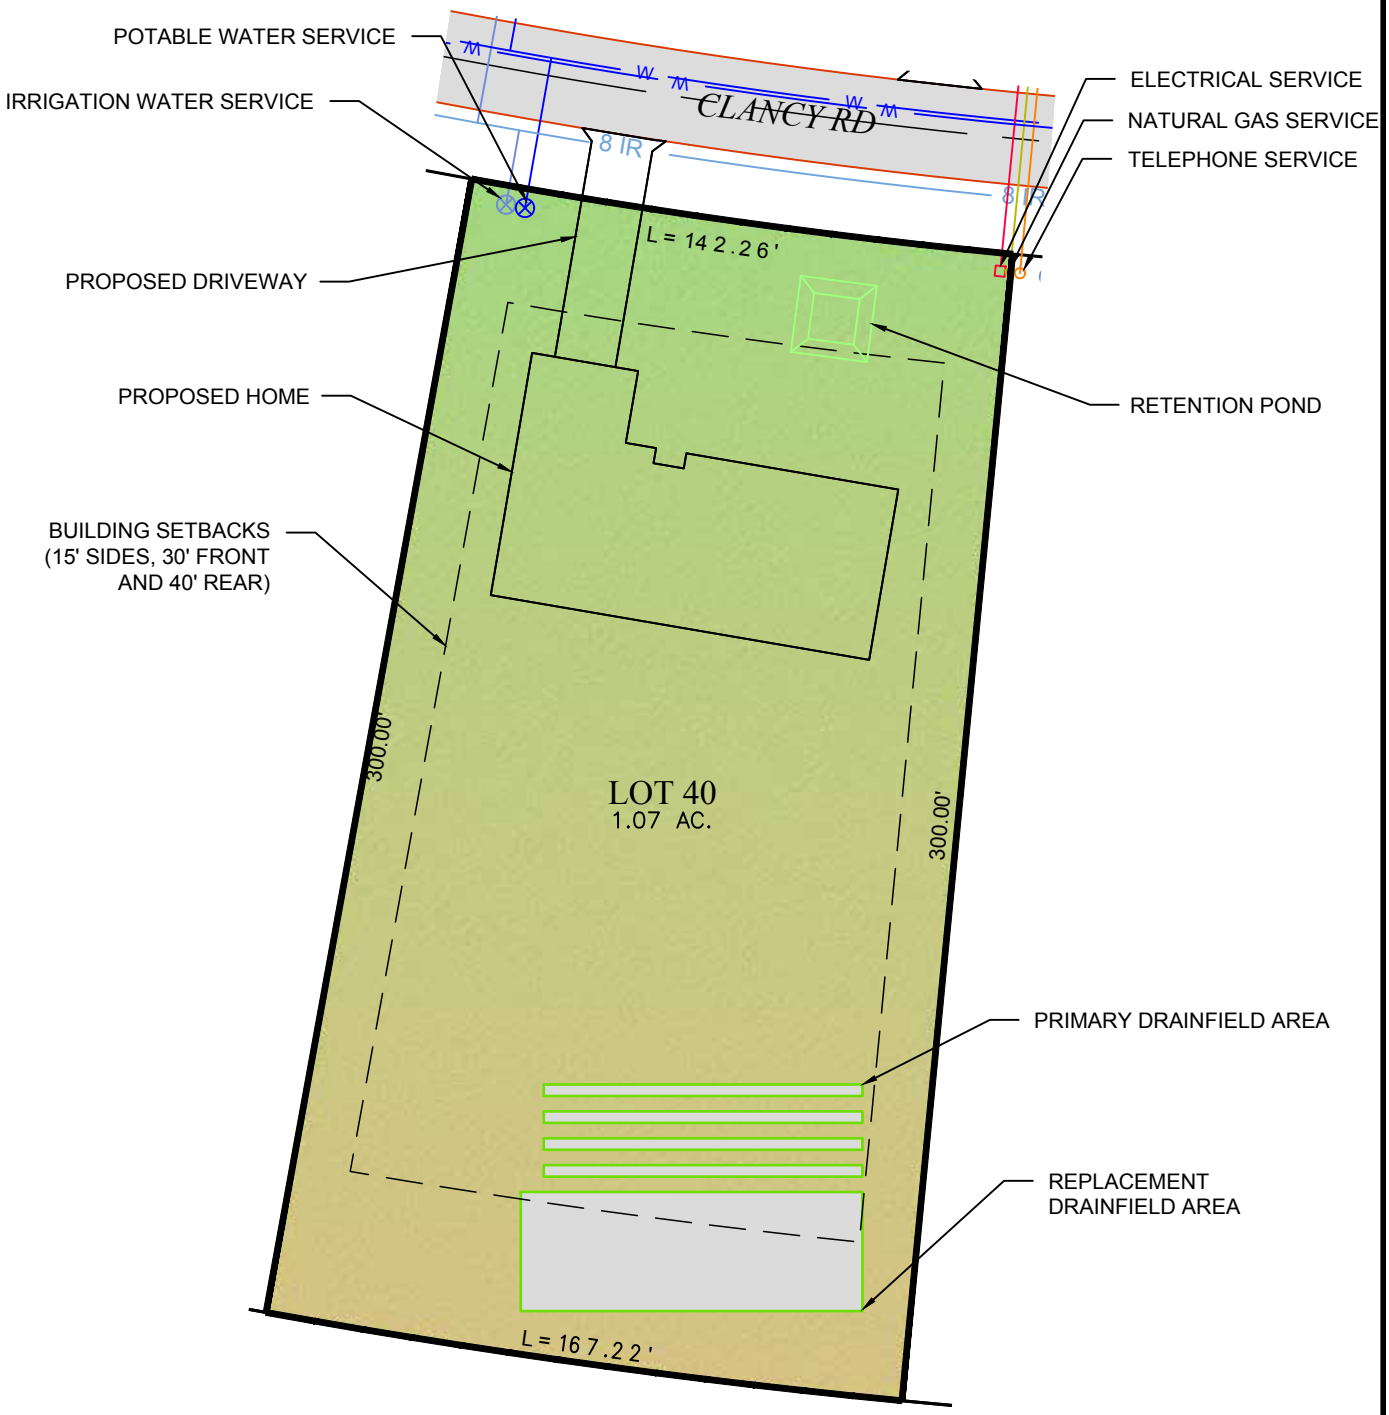
POTABLE WATER SERVICE
IRRIGATION WATER SERVICE
PROPOSED DRIVEWAY
PROPOSED HOME
BUILDING SETBACKS
(15' SIDES, 30' FRONT
AND 40' REAR)
ELECTRICAL SERVICE
NATURAL GAS SERVICE
TELEPHONE SERVICE
RETENTION POND
PRIMARY DRAINFIELD AREA
REPLACEMENT
DRAINFIELD AREA
CLANCY RD
8 IR
8 IR
L = 142.26'
L = 167.22'
300.00'
300.00'
LOT 40
1.07 AC.

HOME FORTY