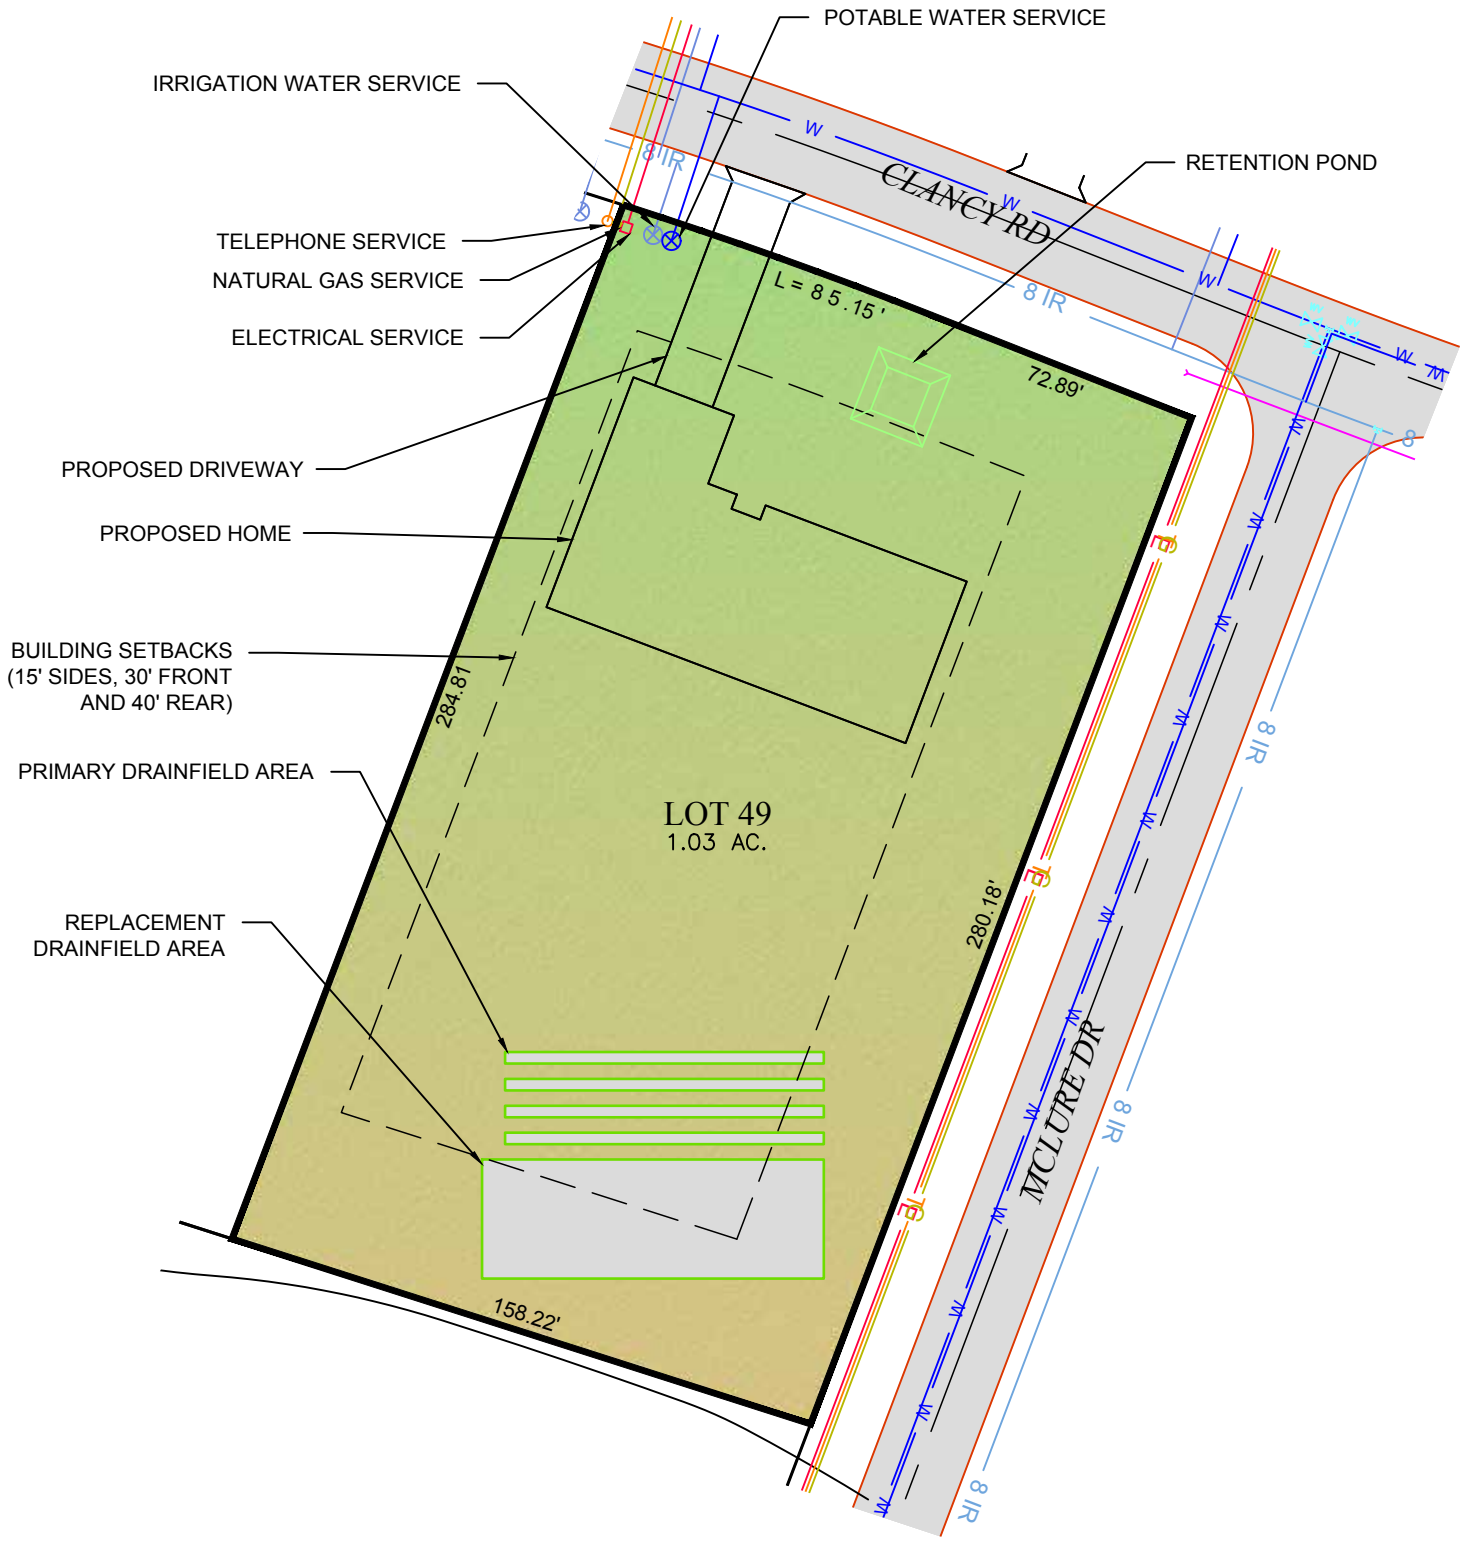
POTABLE WATER SERVICE
IRRIGATION WATER SERVICE
RETENTION POND
TELEPHONE SERVICE
NATURAL GAS SERVICE
ELECTRICAL SERVICE
PROPOSED DRIVEWAY
PROPOSED HOME
BUILDING SETBACKS
(15' SIDES, 30' FRONT
AND 40' REAR)
PRIMARY DRAINFIELD AREA
REPLACEMENT
DRAINFIELD AREA
CLANCY RD
MCLURE DR
L = 85.15'
72.89'
284.81'
280.18'
158.22'
LOT 49
1.03 AC.
8 IR
W
E

HOME FORTY