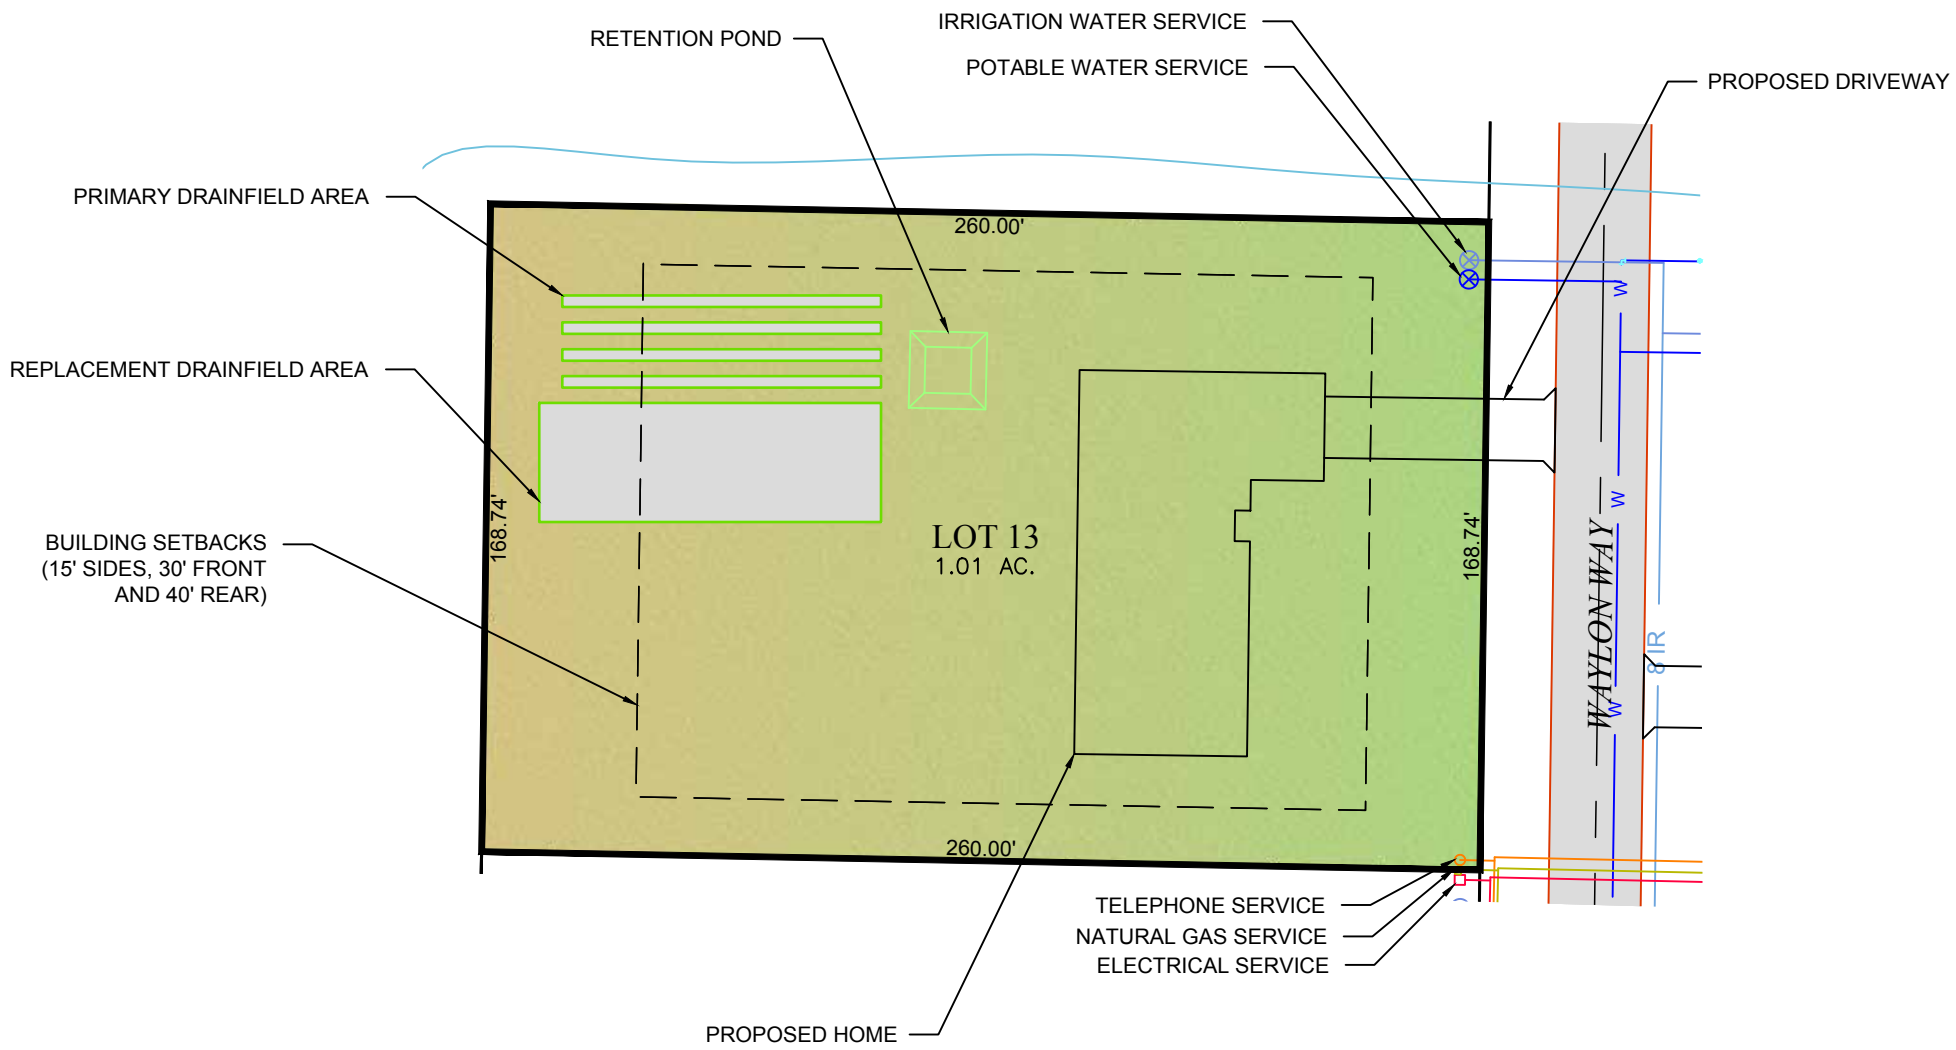
RETENTION POND
IRRIGATION WATER SERVICE
POTABLE WATER SERVICE
PROPOSED DRIVEWAY
PRIMARY DRAINFIELD AREA
REPLACEMENT DRAINFIELD AREA
BUILDING SETBACKS
(15' SIDES, 30' FRONT
AND 40' REAR)
260.00'
168.74'
LOT 13
1.01 AC.
168.74'
260.00'
WAYLON WAY
W
W
W
TELEPHONE SERVICE
NATURAL GAS SERVICE
ELECTRICAL SERVICE
PROPOSED HOME

HOME FORTY