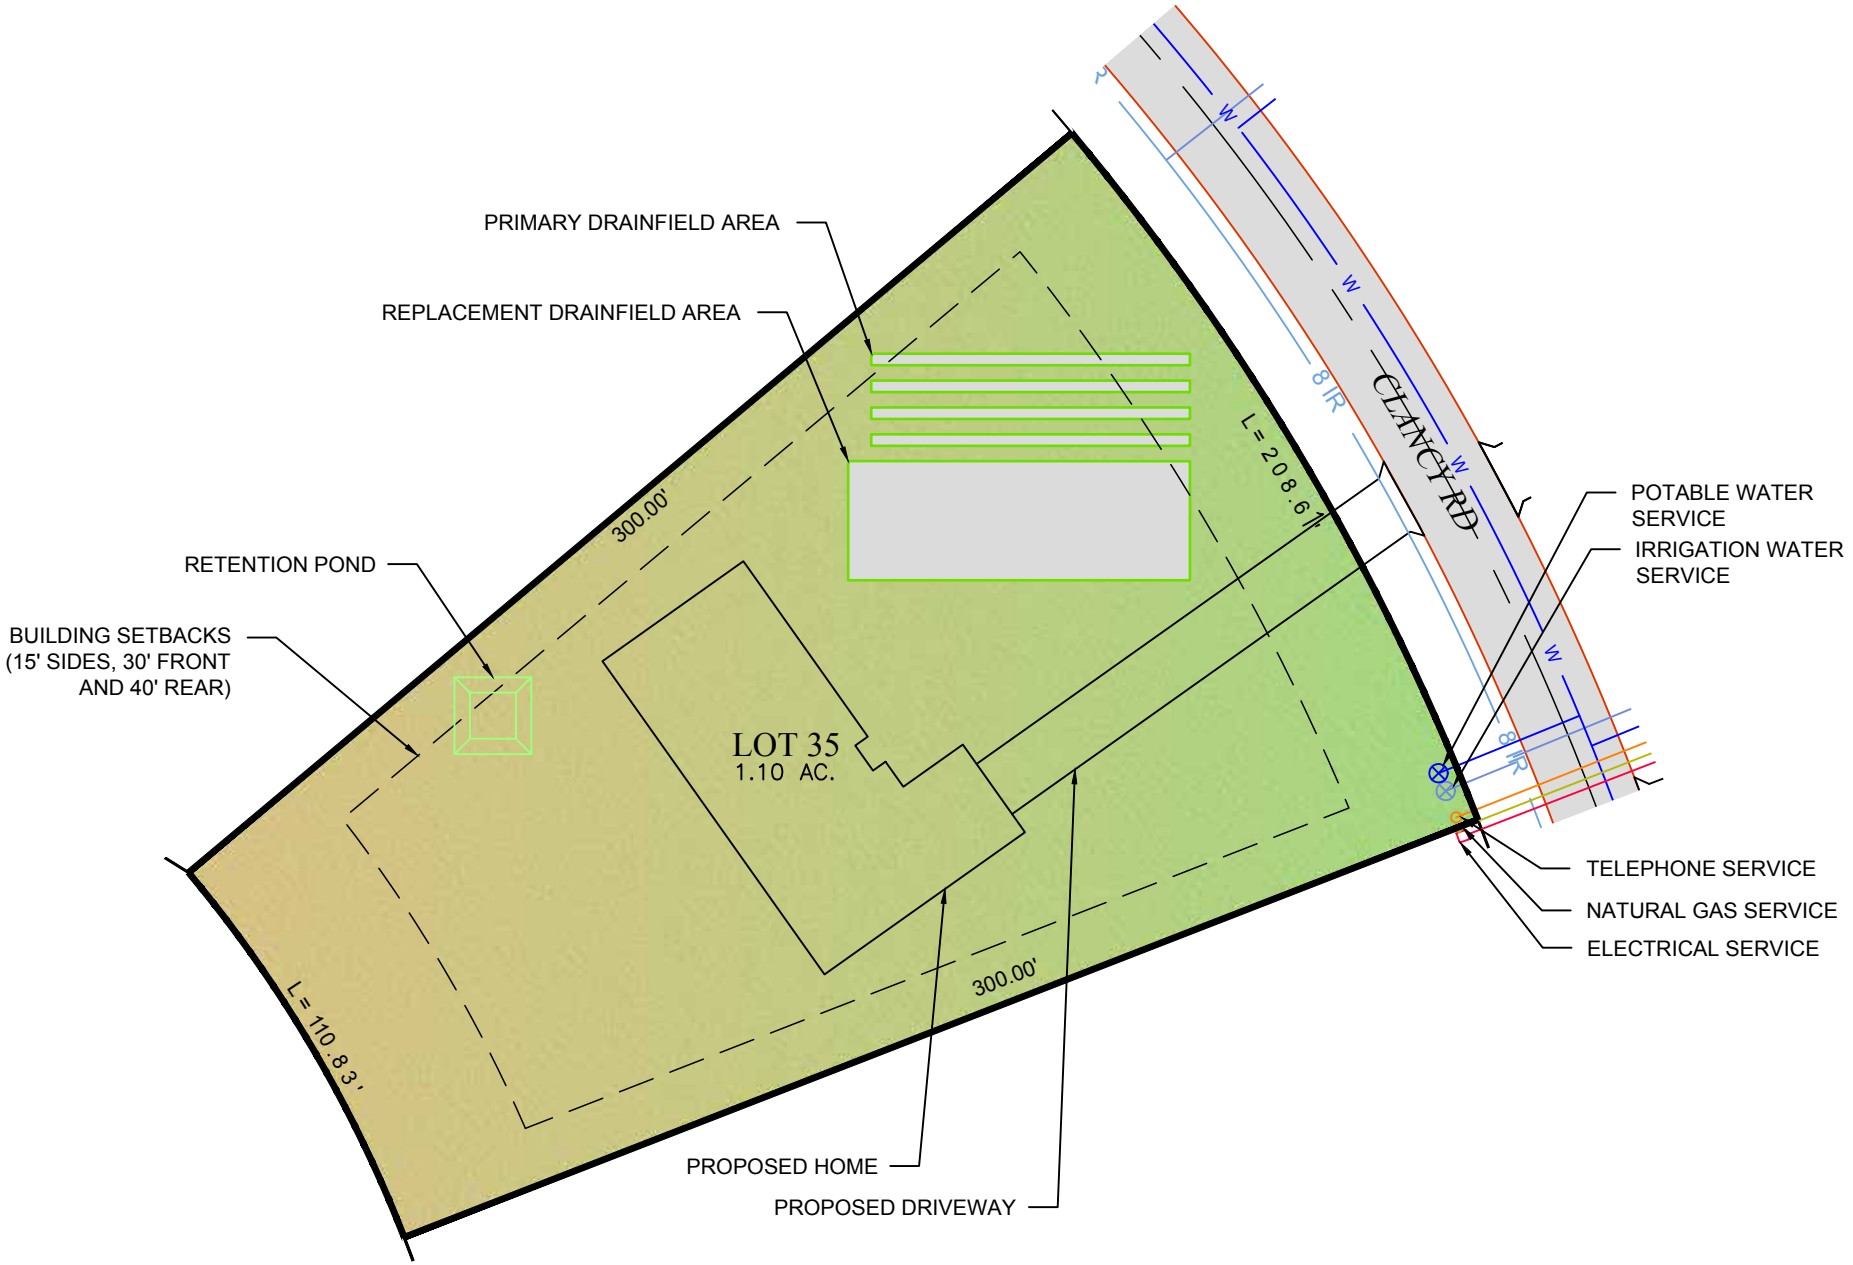
PRIMARY DRAINFIELD AREA
REPLACEMENT DRAINFIELD AREA
RETENTION POND
BUILDING SETBACKS
(15' SIDES, 30' FRONT
AND 40' REAR)
LOT 35
1.10 AC.
300.00'
L = 208.61'
L = 110.83'
300.00'
PROPOSED HOME
PROPOSED DRIVEWAY
CLANCY RD
8' IR
POTABLE WATER
SERVICE
IRRIGATION WATER
SERVICE
TELEPHONE SERVICE
NATURAL GAS SERVICE
ELECTRICAL SERVICE

HOME FORTY