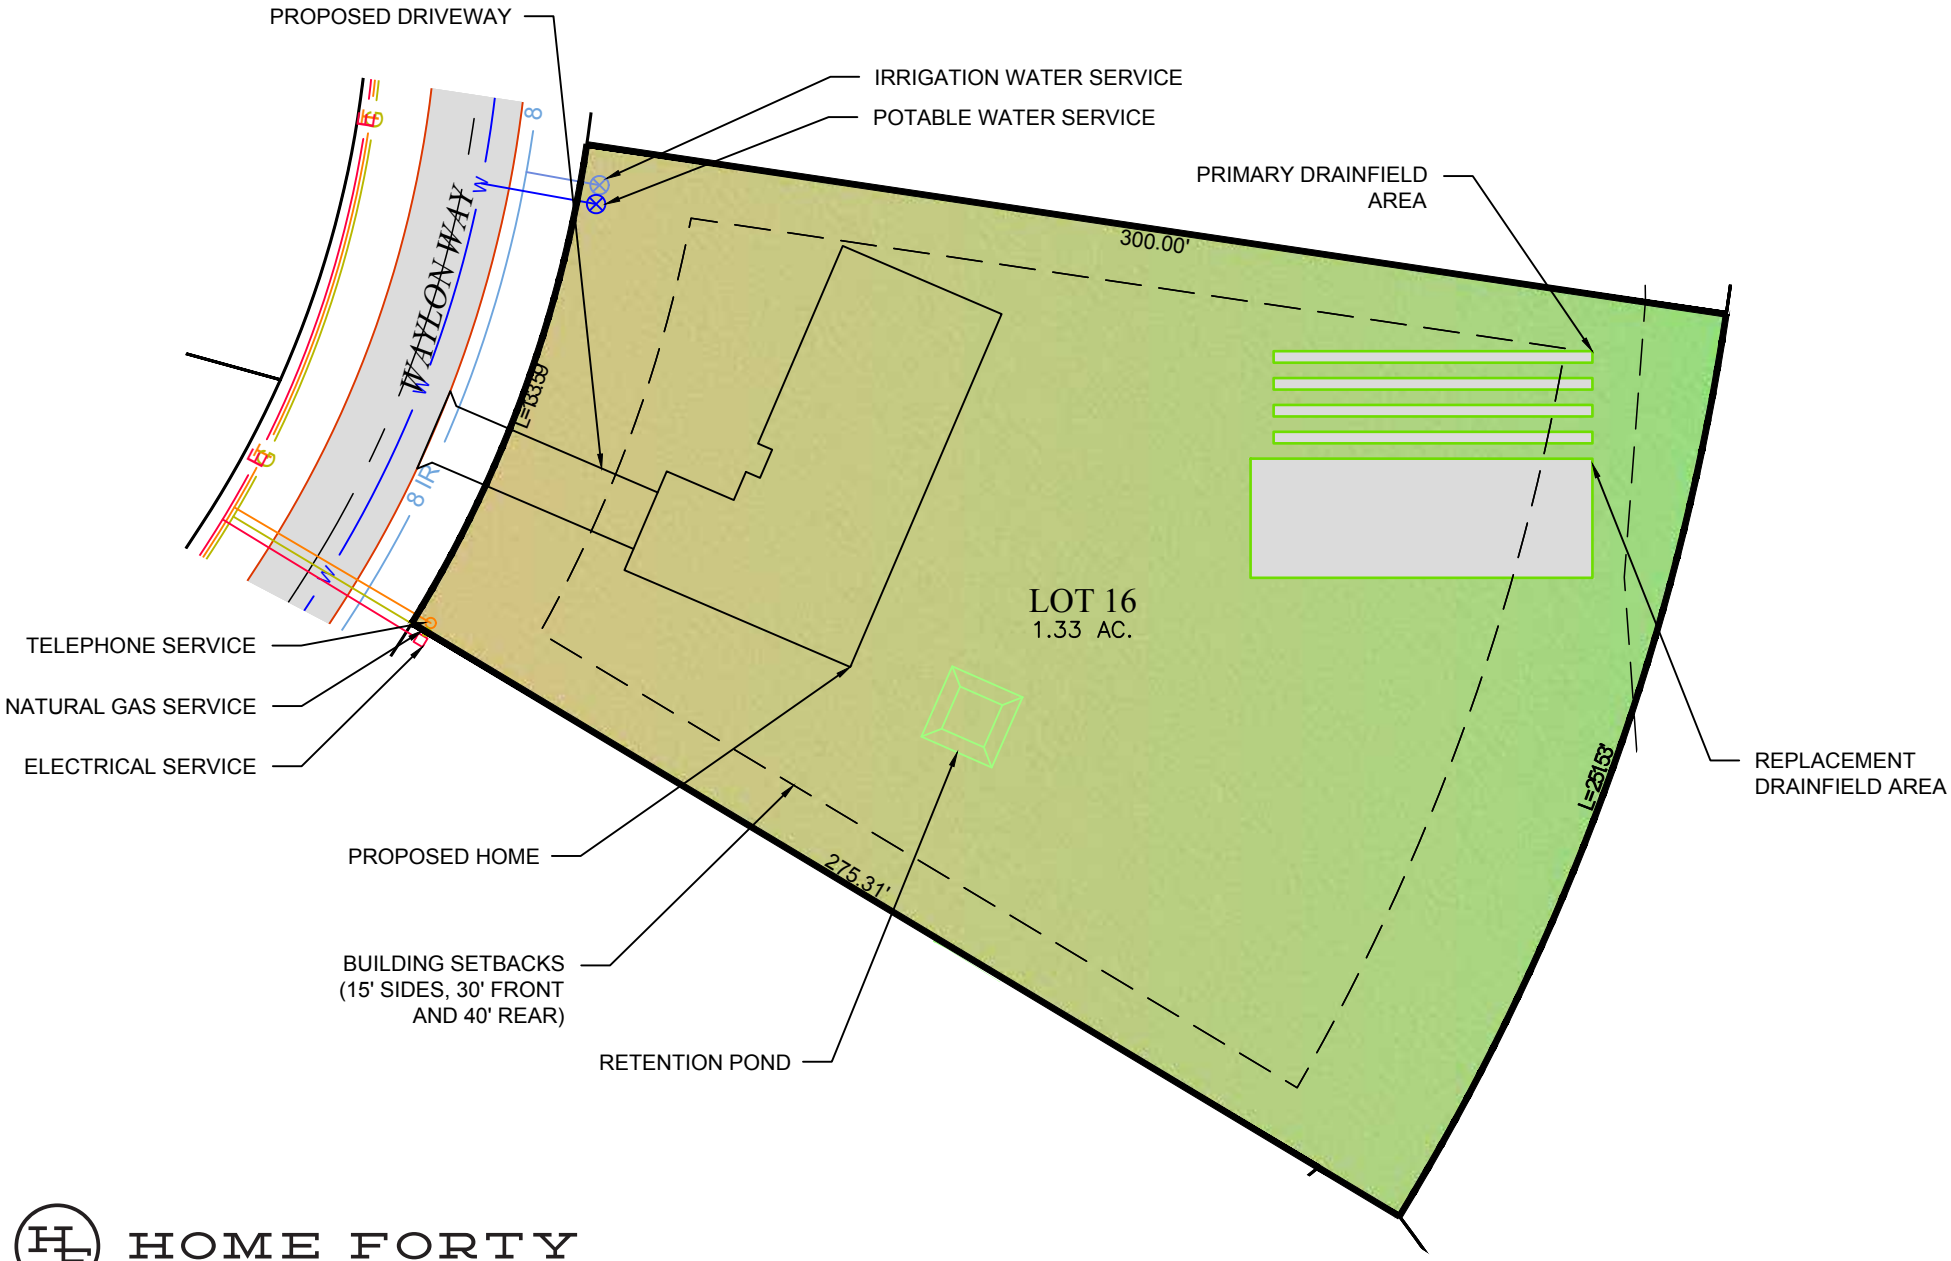
PROPOSED DRIVEWAY
IRRIGATION WATER SERVICE
POTABLE WATER SERVICE
PRIMARY DRAINFIELD AREA
300.00'
WAYLON WAY
L=63.39'
LOT 16
1.33 AC.
TELEPHONE SERVICE
NATURAL GAS SERVICE
ELECTRICAL SERVICE
REPLACEMENT DRAINFIELD AREA
L=251.53'
PROPOSED HOME
275.31'
BUILDING SETBACKS (15' SIDES, 30' FRONT AND 40' REAR)
RETENTION POND

HOME FORTY