PEDITRED LP G3 BY CONSTRUCTION SPECIALTIES WITH SURFACE MOUNTED TAPERED ALUMINUM FRAME

DESCRIPTION: PEDITRED LP G3 ALUMINUM CONNECTOR, ALUMINUM RAIL ROLL-UP MAT WITH SURFACE MOUNTED TAPERED ALUMINUM FRAME

*INSERT TYPE:

*INSERT COLOR:

NOTE: PRODUCTS CONTAINED WITHIN DRAWINGS ARE MODELS OF CONSTRUCTION SPECIALTIES ENTRANCE FLOORING PRODUCTS

Ronick Matting Systems

13220 Willow Lane Circle
Burnsville, MN 55337
www.ronick.com 1-877-242-8821

* OPTIONS AVAILABLE AT RONICK@RONICK.COM

PEDITRED INSERT STYLES

RECYCLED RUBBER	EXTERIOR CARPET	HEAVY-DUTY CARPET	RUBBER	VINYL ABRASIVE	SERRATED ALUM. INSERT	POURED ABRASIVE INSERT
G3RR	G3EC	G3HC	G3V	G3VA	G3SAI	G3PA
19R005XXX	19C018XXX	19C010XXX 19C022XXX	19V022501 #8501 BLACK	19A007XXX 19M001XXX	19A004001	19A005XXX

SECTION Y-Y

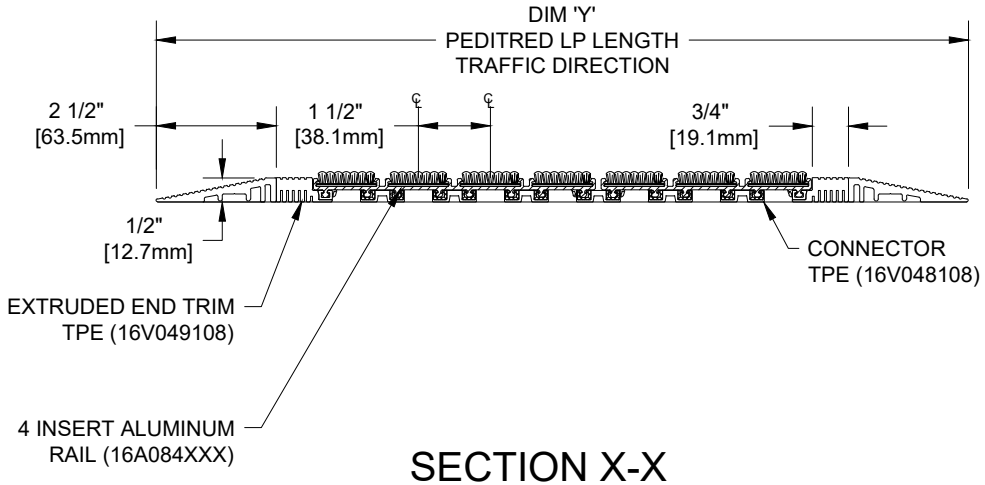

SECTION X-X

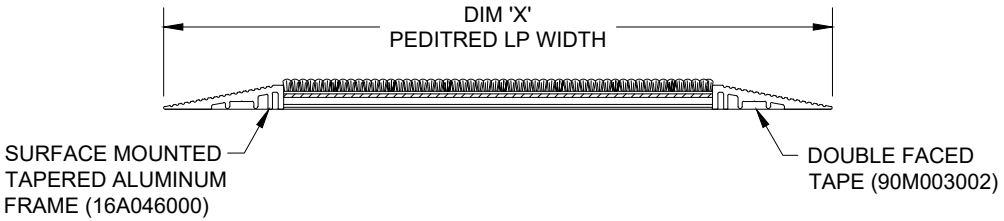

PLAN VIEW

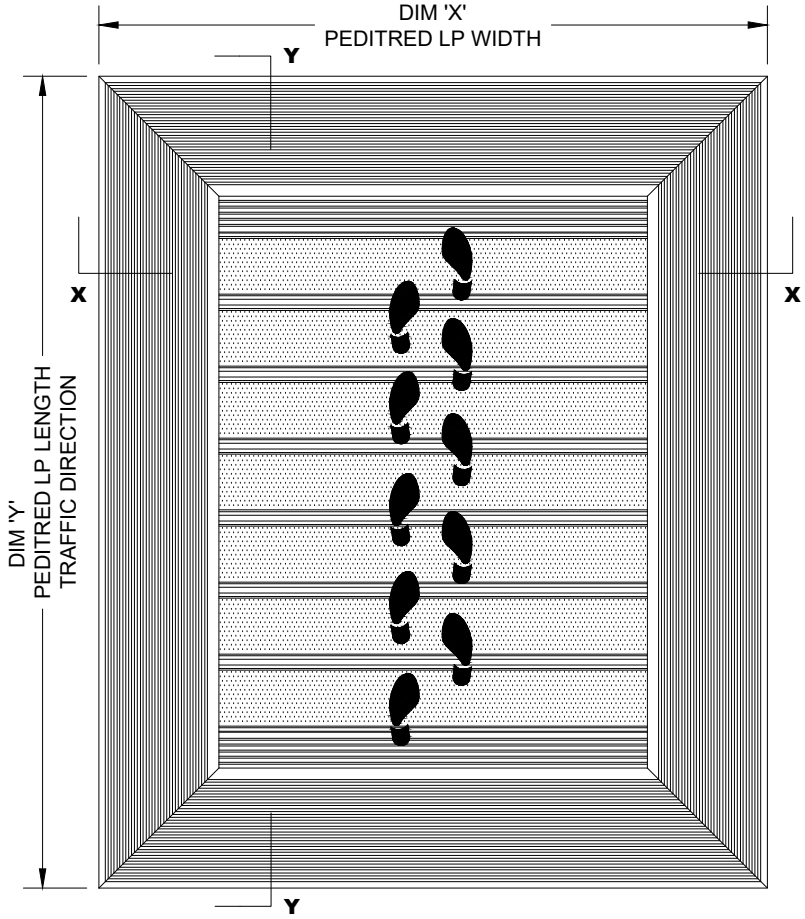

NOTES: * SCALE: NTS

* ALL SURFACES IN CONTACT WITH MASONRY ARE TO RECEIVE A COAT OF ZINC CHROMATE PRIMER
* PLEASE VERIFY TRAFFIC DIRECTION
* PEDITRED LP G3 SHALL BE ABLE TO SUPPORT A 750 LB. ROLLING LOAD. LARGER LOADING MAY BE ACCOMODATED.
* MAX. SINGLE GRID SIZE NOT TO EXCESS 12'-0" (3.66M) IN WIDTH (DIM "A") OR 100 SQUARE FEET

QTY	LOCATION	DIM "X" (WIDTH)	DIM "Y" (LENGTH)	FINISH	NOTES

PROJECT:
CONTRACTOR:
DRAWN BY:
DATE: SHEET: